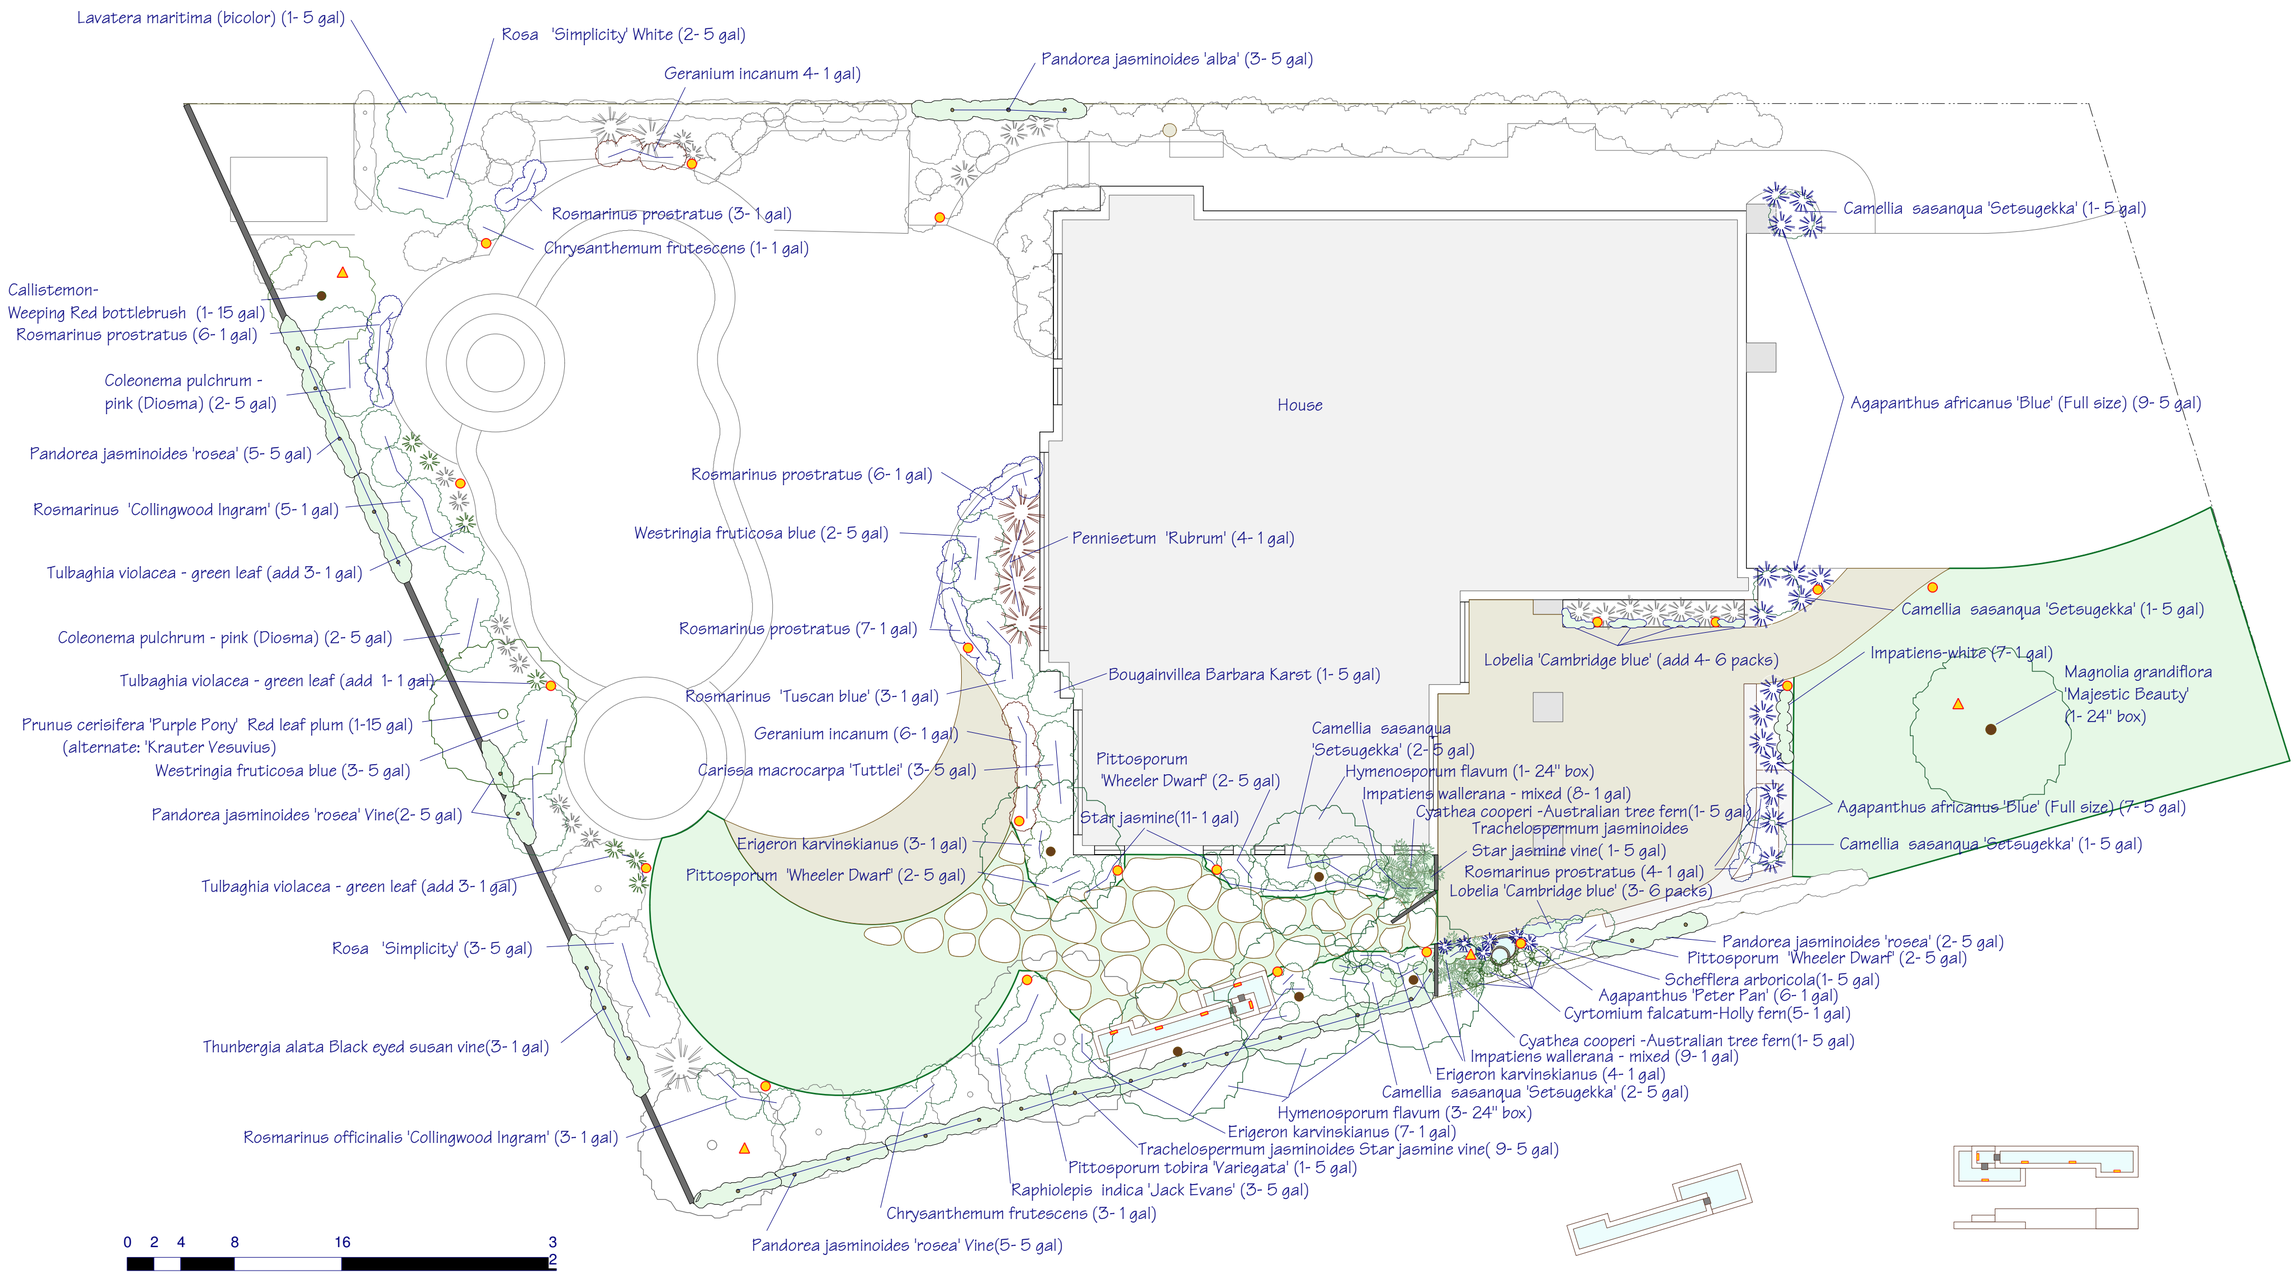

scale: 1 inch = 8 feet

● Low voltage (12V DC) area lights

▲ Low voltage (12V DC) uplights (spotlights)

Design Firm Balin Butler Designs 619-241-5091	Project Title Brownell Residence	Project Manager Balin Butler	Project ID
			Scale
			Drawing No. 1 of 1
	Drawing Title Landscape Plan	Date	
		CAD File Name	